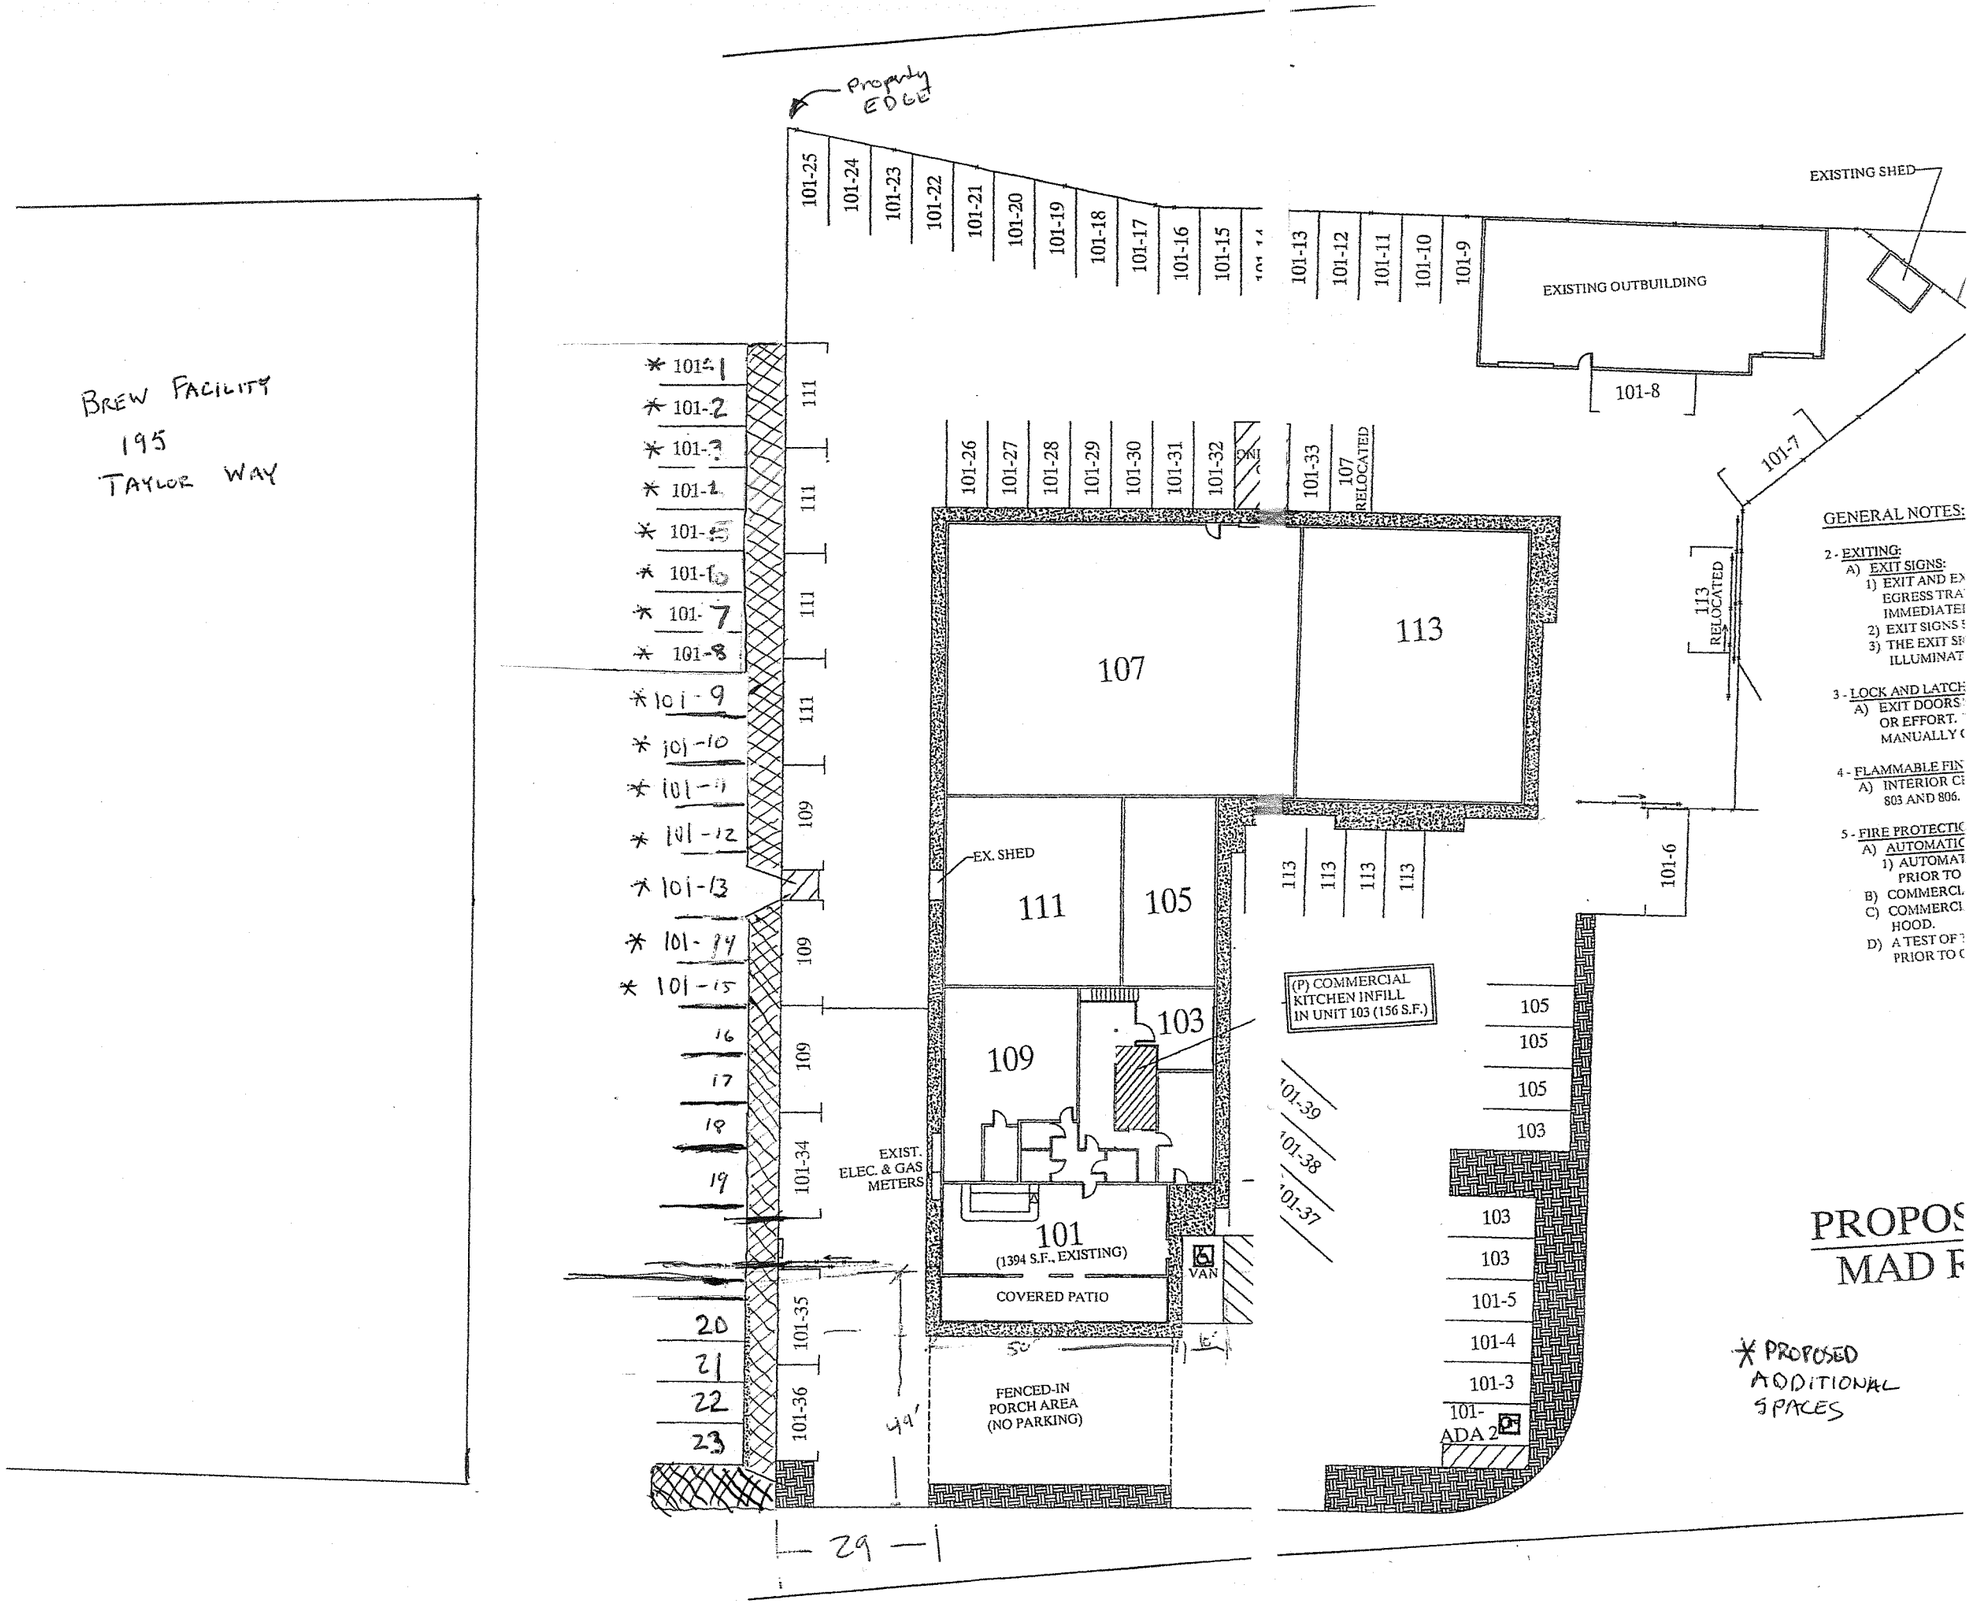

Property EDGE
BREW FACILITY
195
TAYLOR WAY
EXISTING SHED
EXISTING OUTBUILDING
101-8
101-7
101-6
101-25
101-24
101-23
101-22
101-21
101-20
101-19
101-18
101-17
101-16
101-15
101-13
101-12
101-11
101-10
101-9
101-26
101-27
101-28
101-29
101-30
101-31
101-32
101-33
107 RELOCATED
113 RELOCATED
107
113
111
105
109
103
101
(1394 S.F., EXISTING)
COVERED PATIO
EX. SHED
EXIST. ELEC. & GAS METERS
VAN
FENCED-IN PORCH AREA (NO PARKING)
(P) COMMERCIAL KITCHEN INFILL IN UNIT 103 (156 S.F.)
101-39
101-38
101-37
101-5
101-4
101-3
101-ADA 2
101-34
101-35
101-36
101-1
101-2
101-3
101-4
101-5
101-6
101-7
101-8
101-9
101-10
101-11
101-12
101-13
101-14
101-15
16
17
18
19
20
21
22
23
29
49'
50'
GENERAL NOTES:
2 - EXITING:
A) EXIT SIGNS:
1) EXIT AND EX
EGRESS TRA
IMMEDIATE
2) EXIT SIGNS
3) THE EXIT SI
ILLUMINAT
3 - LOCK AND LATCH
A) EXIT DOORS
OR EFFORT.
MANUALLY
4 - FLAMMABLE FIN
A) INTERIOR C
803 AND 806.
5 - FIRE PROTECTIO
A) AUTOMATIC
1) AUTOMAT
PRIOR TO
B) COMMERCI
C) COMMERCI
HOOD.
D) A TEST OF
PRIOR TO
PROPOS
MAD F
* PROPOSED ADDITIONAL SPACES